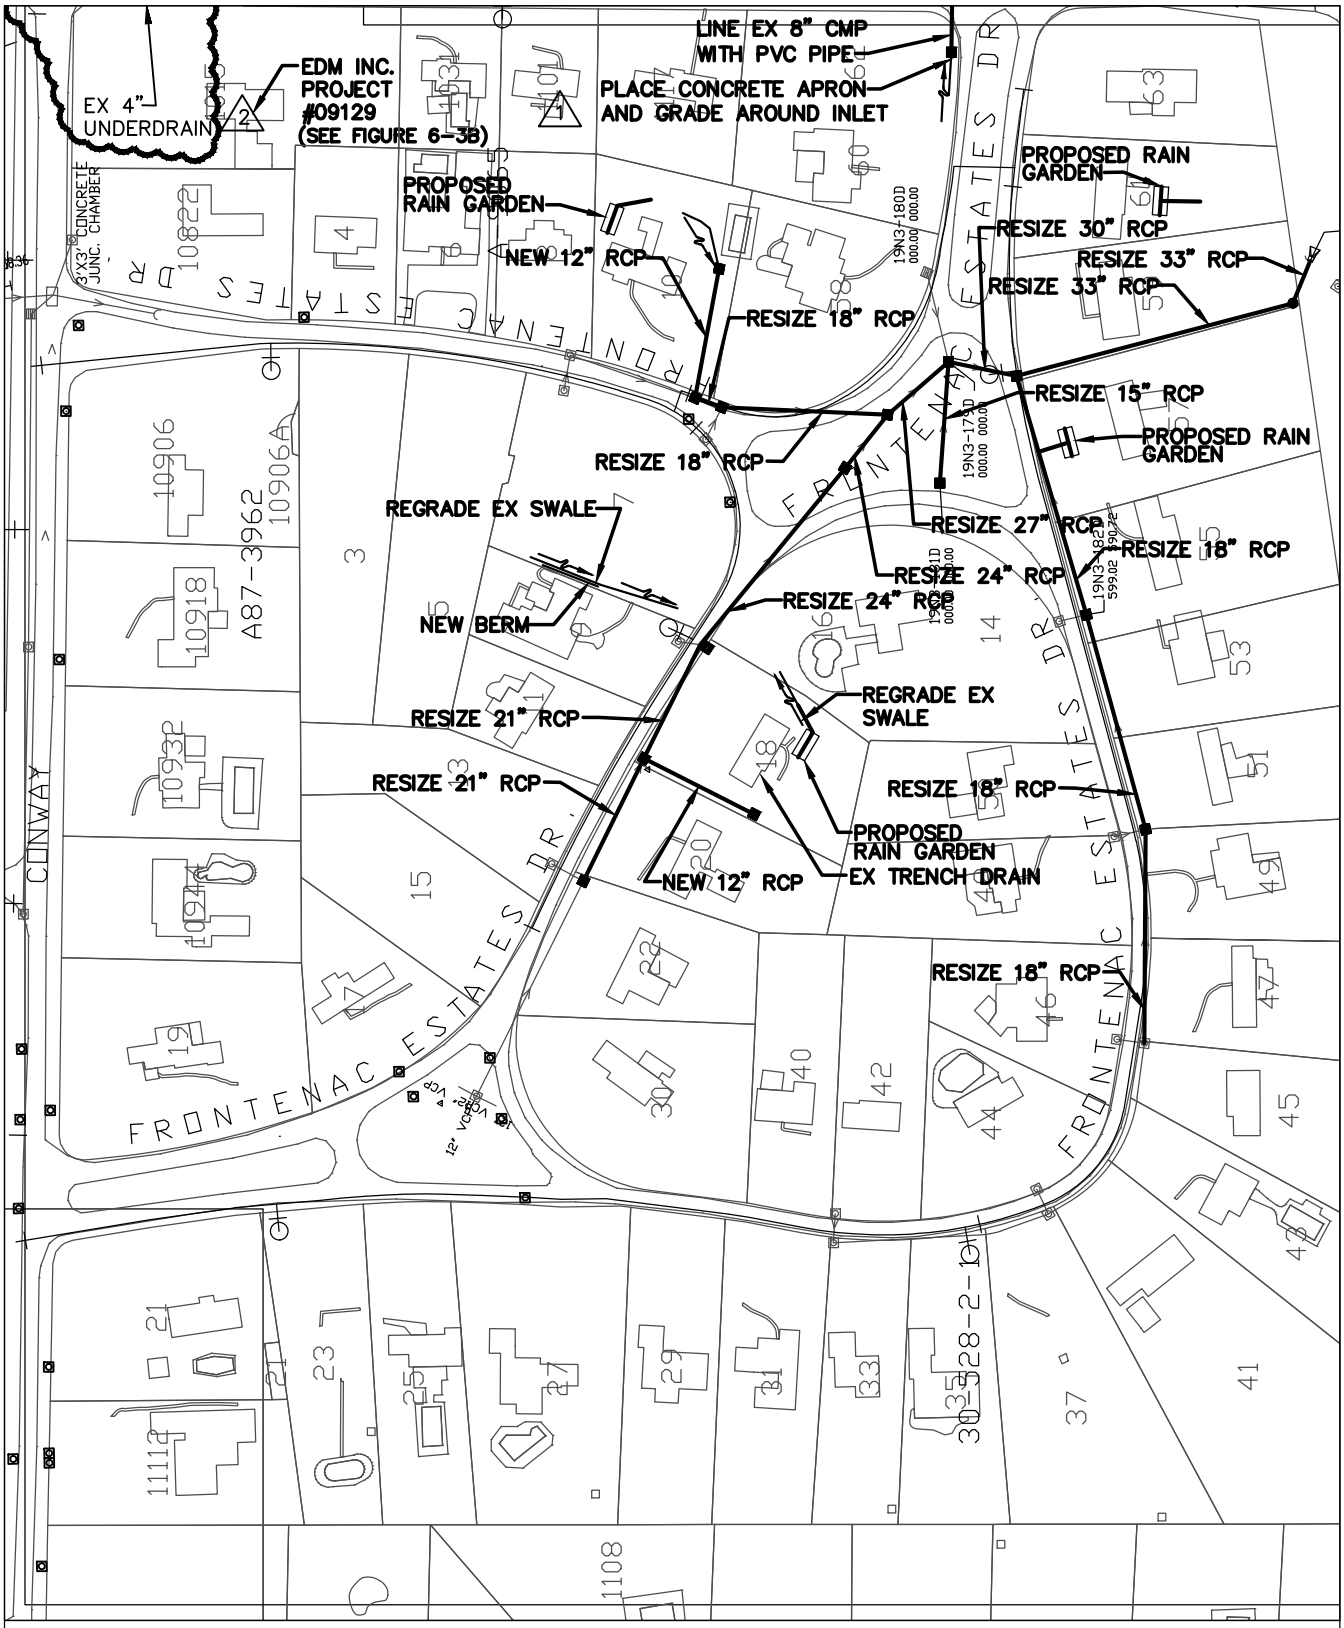

CITY OF FRONTENAC

STORMWATER SYSTEM MASTER IMPROVEMENT PLAN

EDM Incorporated
Consulting Engineers
220 Mansion House Center
St. Louis, Missouri 63102
Phone (314) 231-5485 Fax (314) 231-8167
edm@edm-inc.com

0 200 400
SCALE

UPDATE NO.	DATE
1	11/12/08
2	4/5/13

FIGURE NO. 6-3A